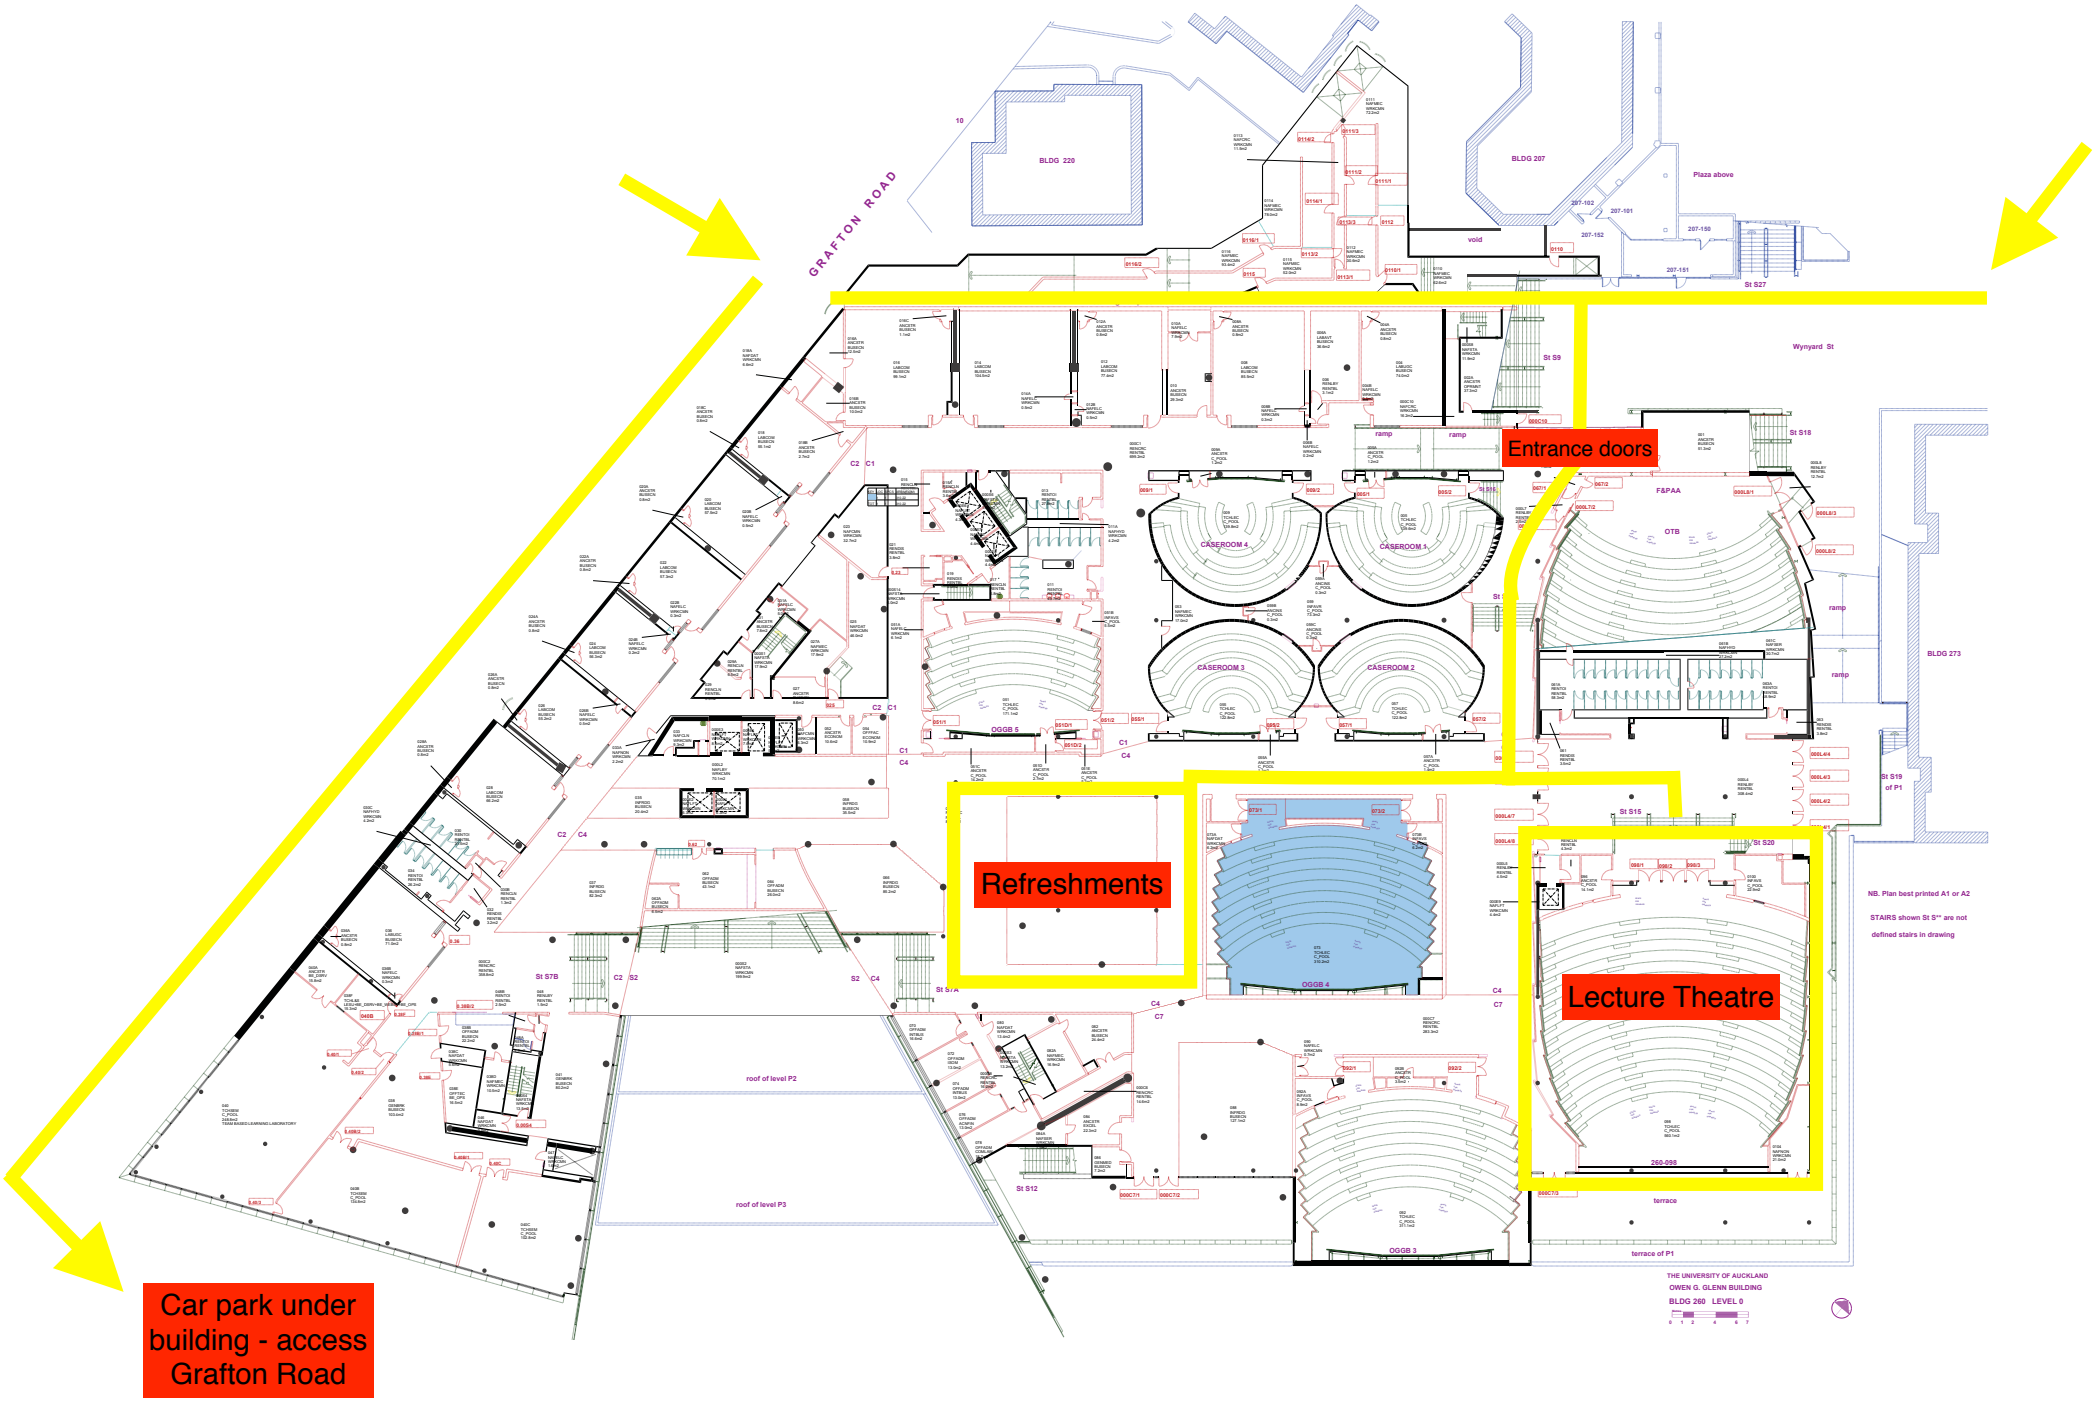
GRAFTON ROAD
BLDG 220
BLDG 207
Plaza above
void
St S27
Wynyard St
St S9
ramp
Entrance doors
St S18
F&PAA
OTB
CASEROOM 4
CASEROOM 3
CASEROOM 2
OGGB 5
BLDG 273
St S19 of P1
Refreshments
OGGB 4
St S15
St S20
Lecture Theatre
NB. Plan best printed A1 or A2
STAIRS shown St S** are not defined stairs in drawing
St S7B
roof of level P2
roof of level P3
St S12
OGGB 3
terrace
terrace of P1
THE UNIVERSITY OF AUCKLAND
OWEN G. GLENN BUILDING
BLDG 260 LEVEL 0
Car park under building - access Grafton Road